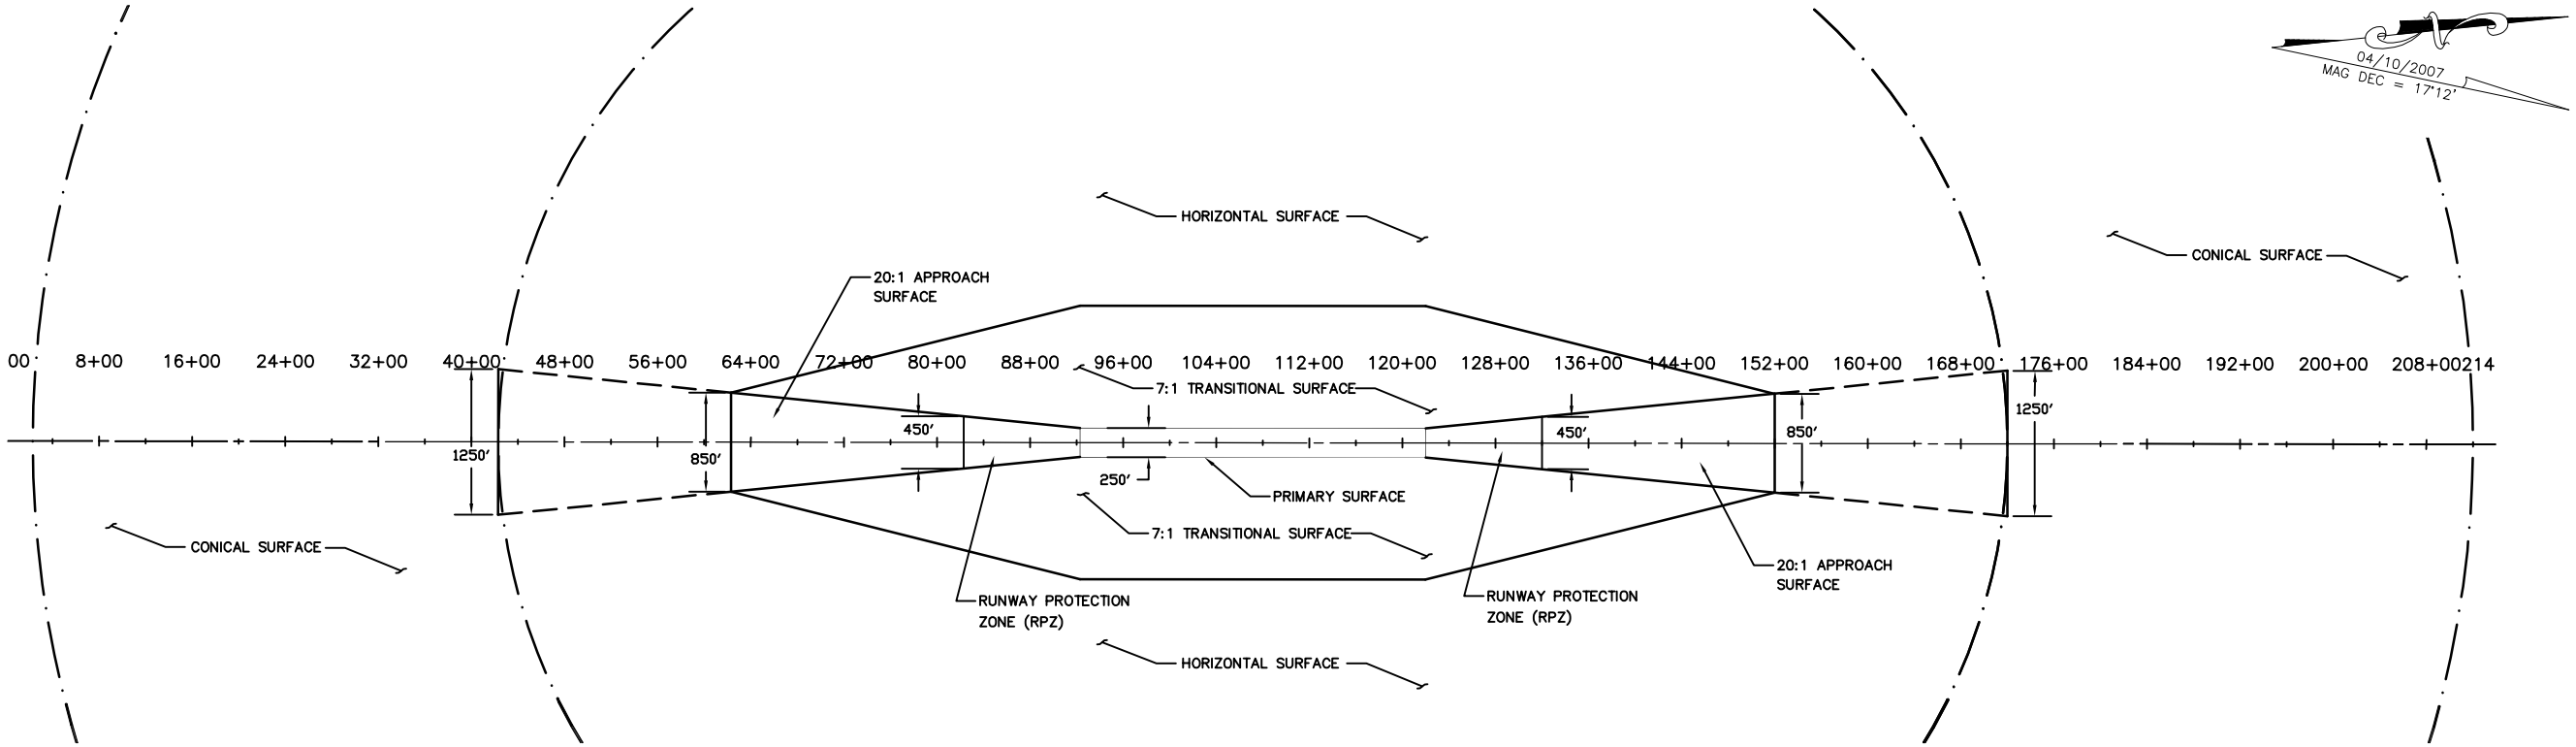

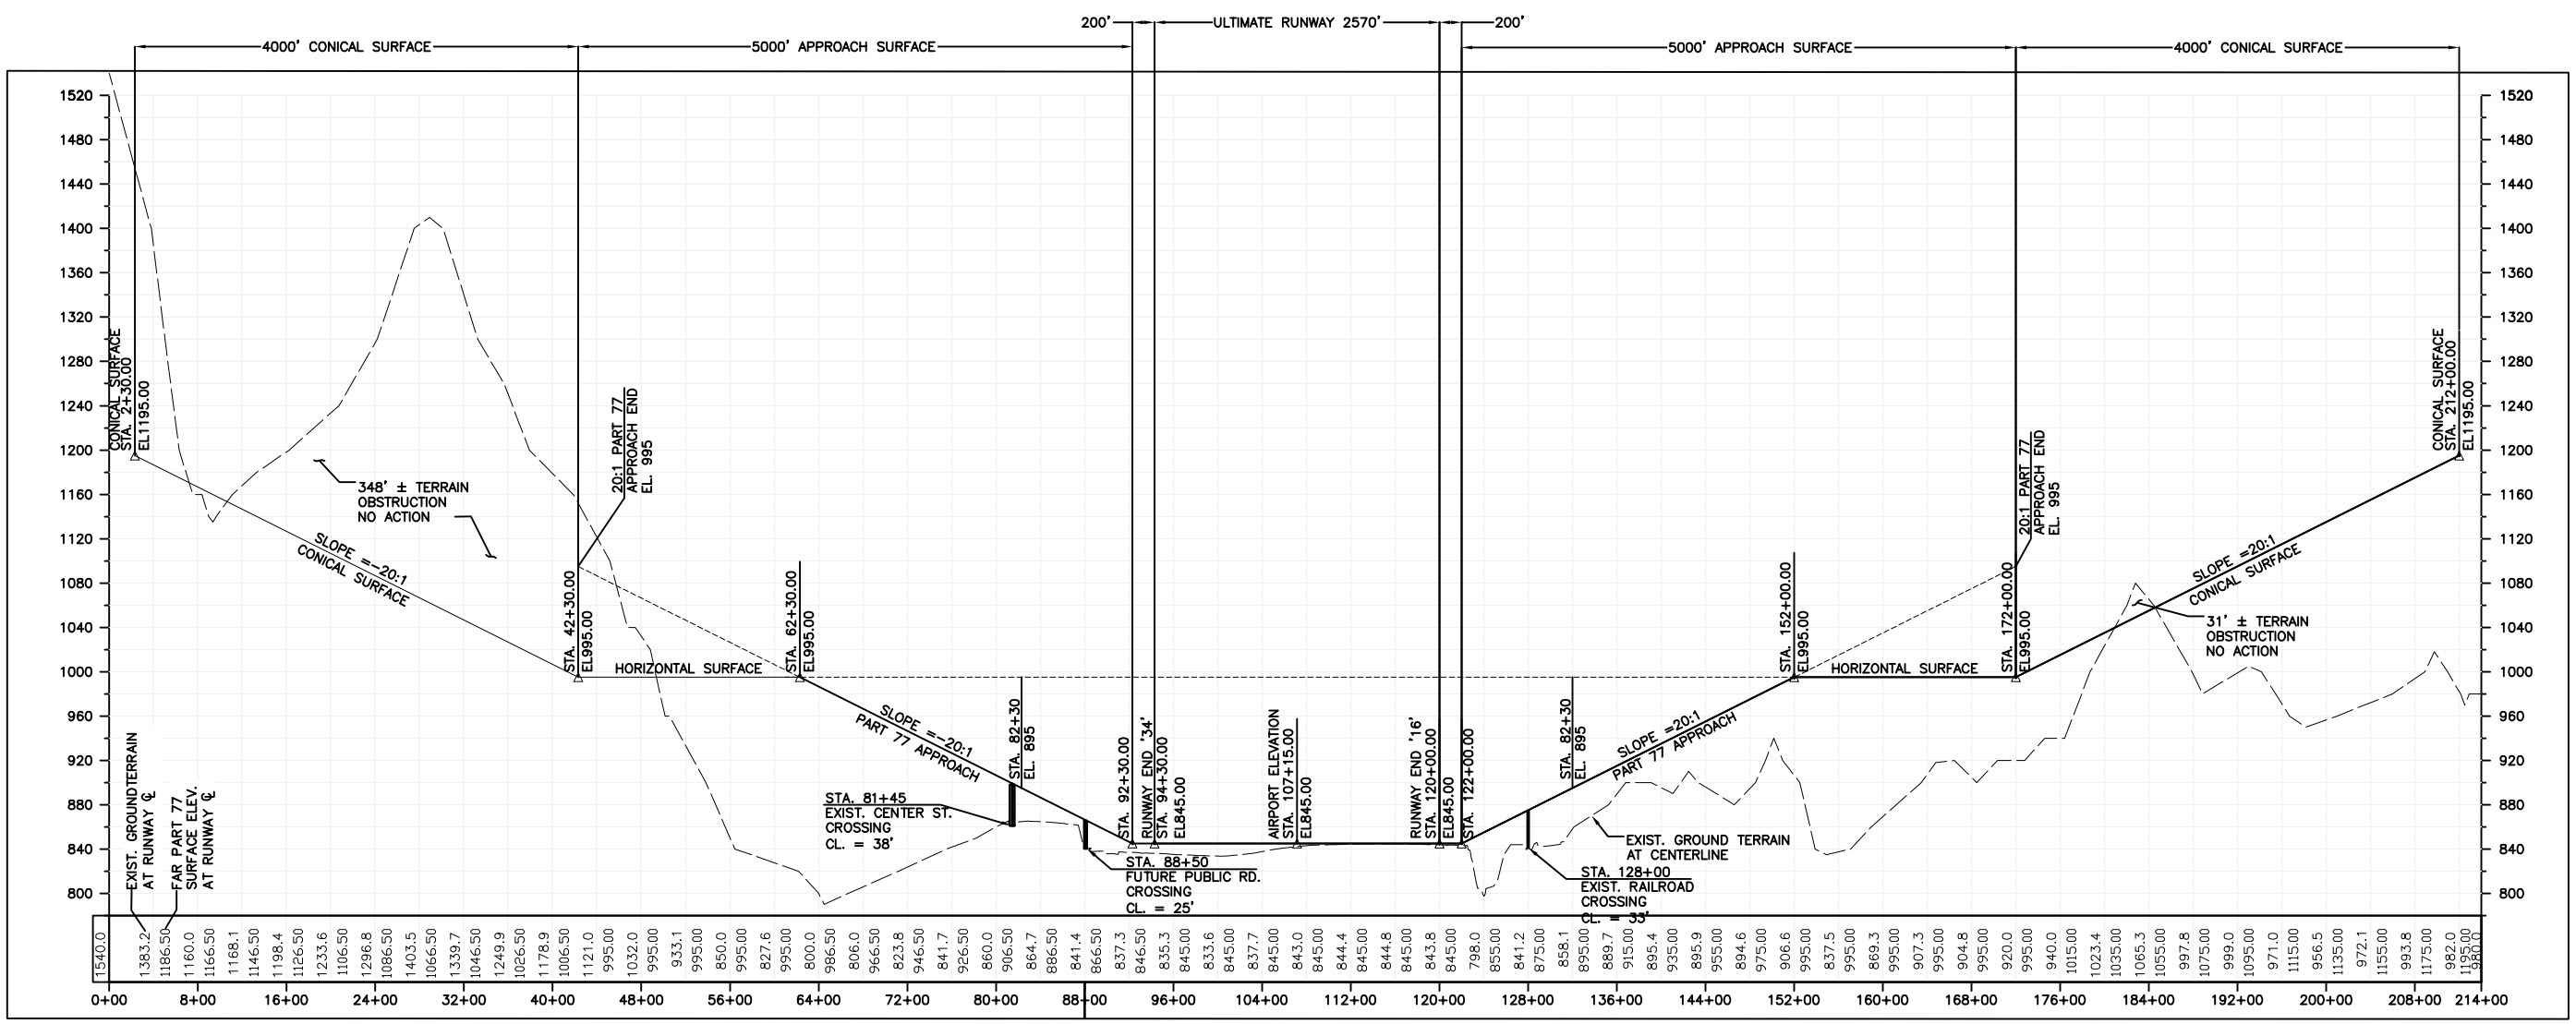

HDR Engineering, Inc.
500 108th Ave. NE
Suite 1200
BELLEVUE, WA
98004

REVISIONS

NO.	DATE	BY	DESCRIPTION
1			
2			
3			
4			
5			
6			

SWANSON FIELD
RATIONVILLE, WASHINGTION
ULTIMATE AIRPORT AIRSPACE APPROACH
(FAR PART 77 & RPZ) PLAN & PROFILE

DESIGNED	TBL
DESIGN CHECKED	LMB/RJG
DETAILED	TBL
DRAWING CHECKED	RJG
FILE NAME	
DRAWING DATE	10 / 12 / 2009
DRAWING SCALE	AS SHOWN

SHEET 4 OF 6