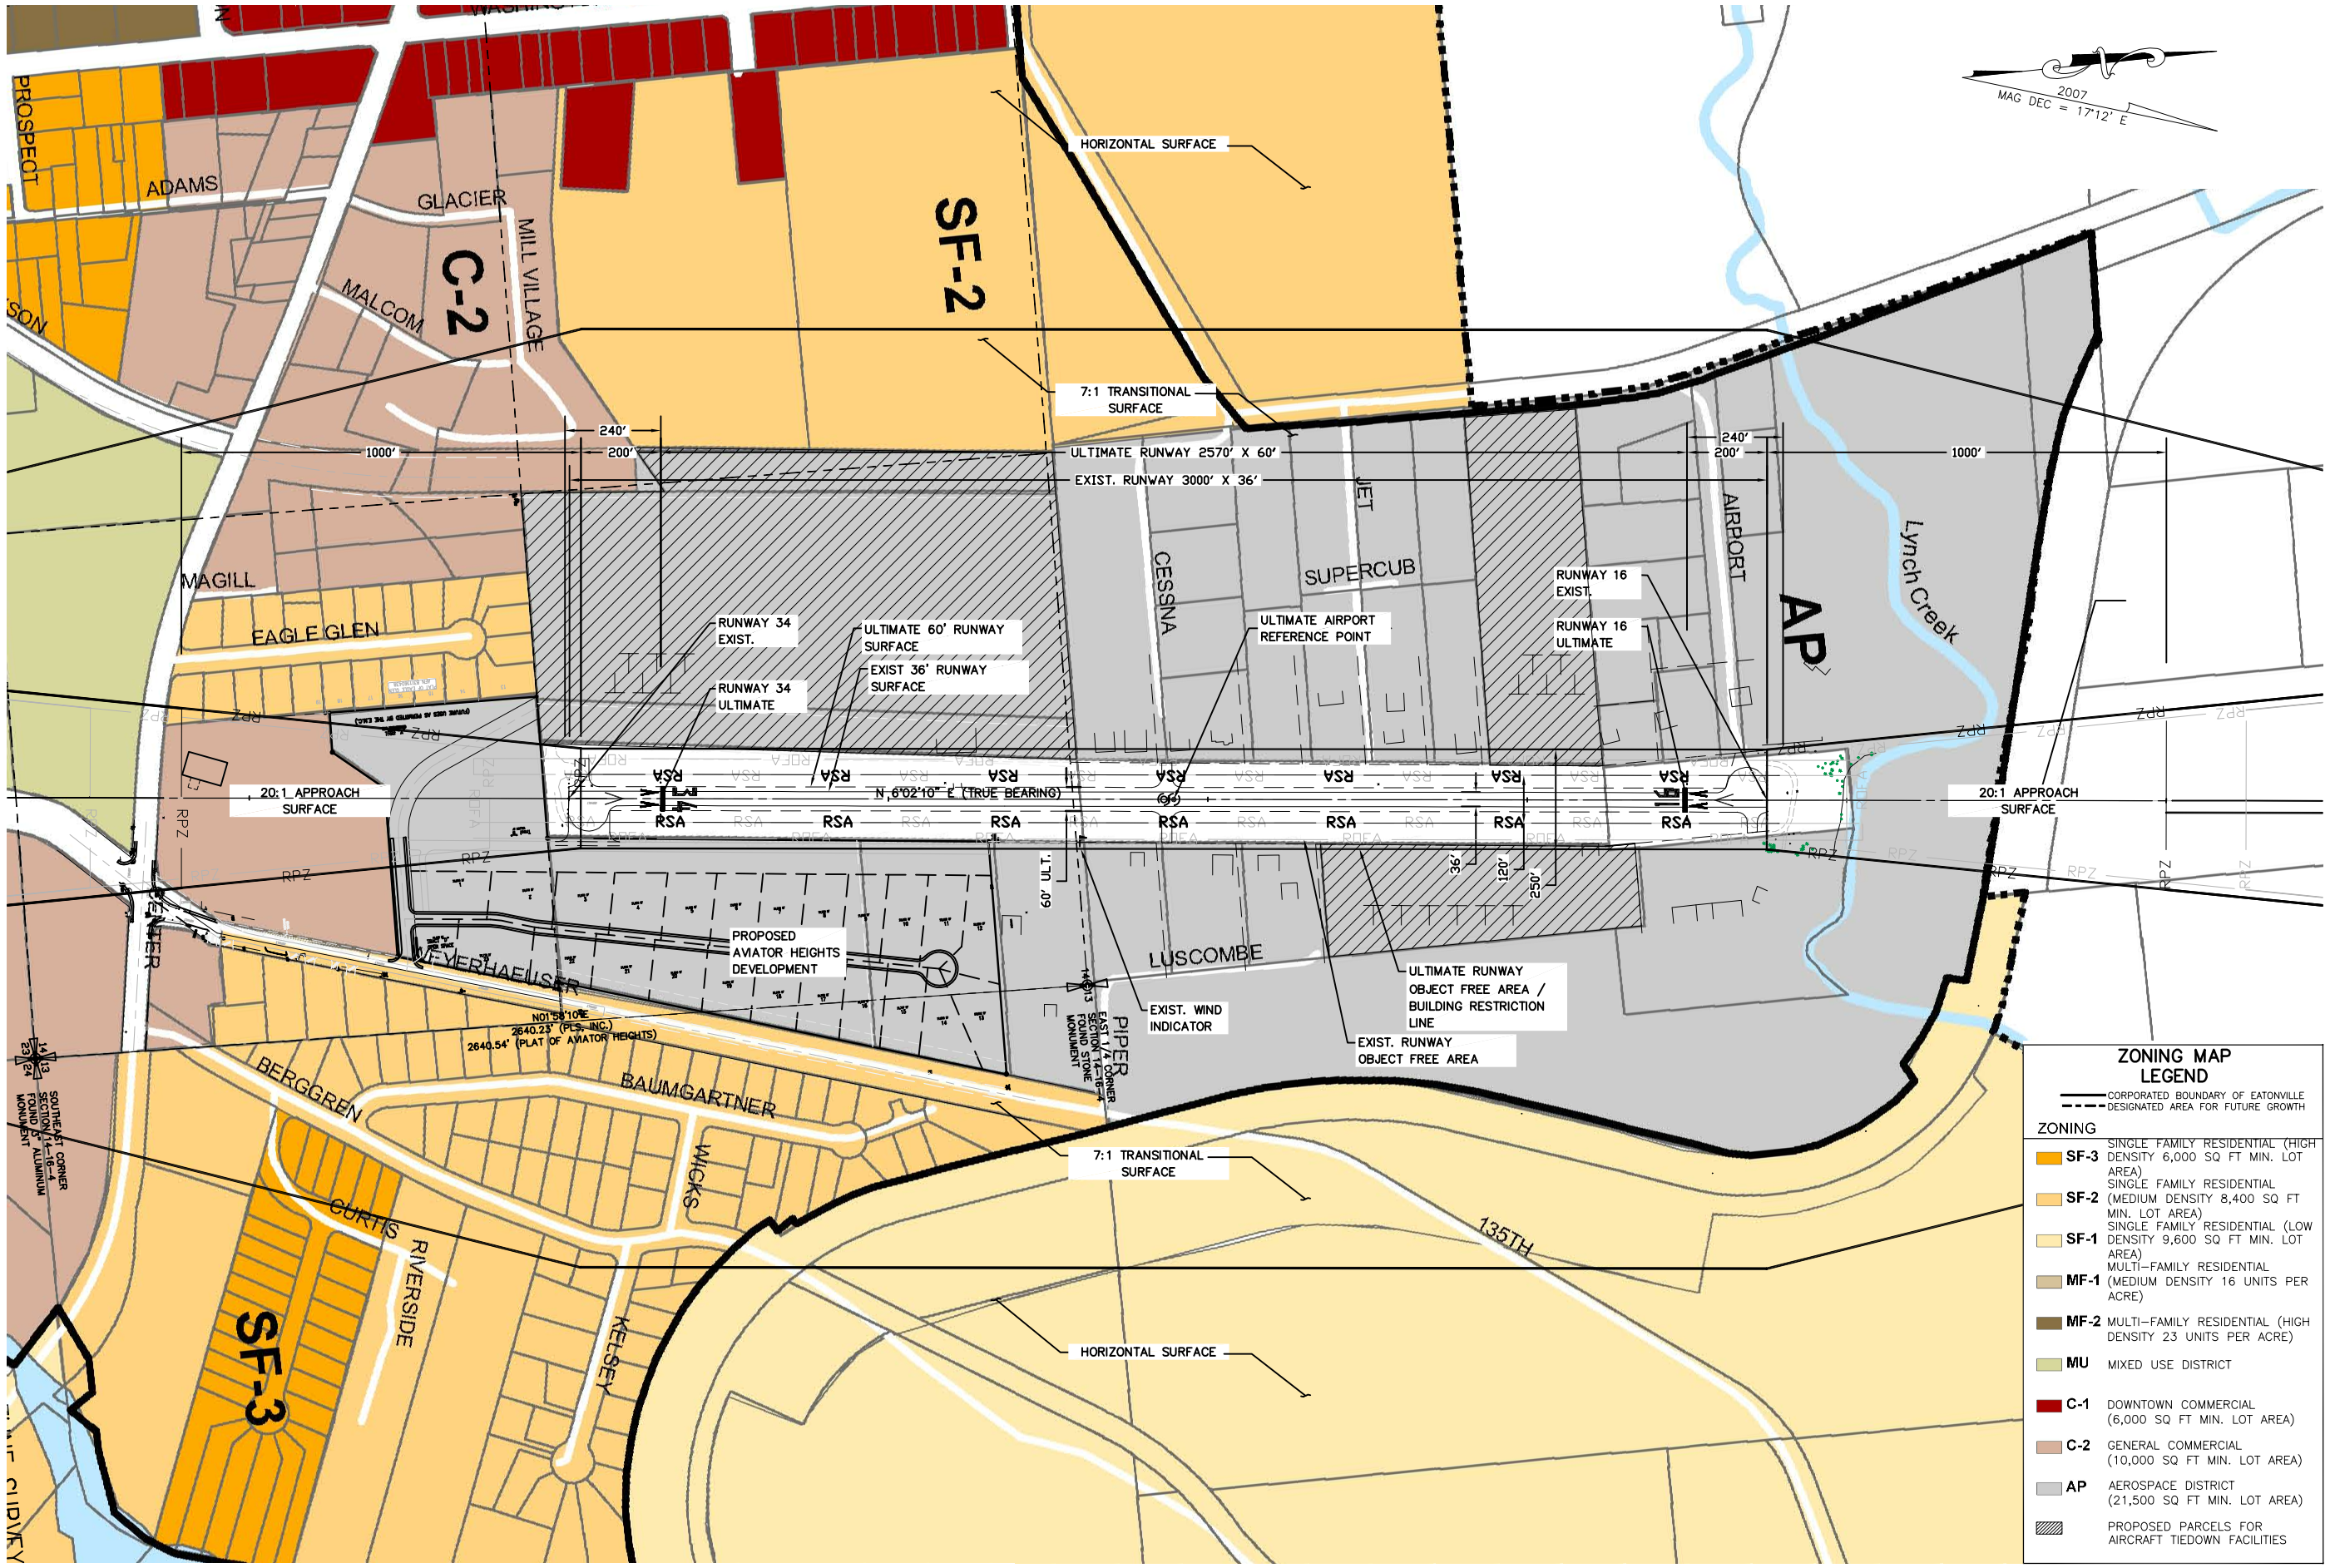

HDR
500 108th Ave. NE
Suite 1200
BELLEVUE, WA
98004
HDR Engineering, Inc.

REVISIONS			
NO.	DATE	BY	DESCRIPTION

SWANSON FIELD
EATONVILLE, WASHINGTON
AIRPORT LAND USE DRAWING

DESIGNED	TBL
DESIGN CHECKED	LMB/RJG
DETAILED	TBL
DRAWING CHECKED	RJG
FILE NAME	
DRAWING DATE	10 / 12 / 2009
DRAWING SCALE	AS SHOWN
SHEET 6 OF 6	